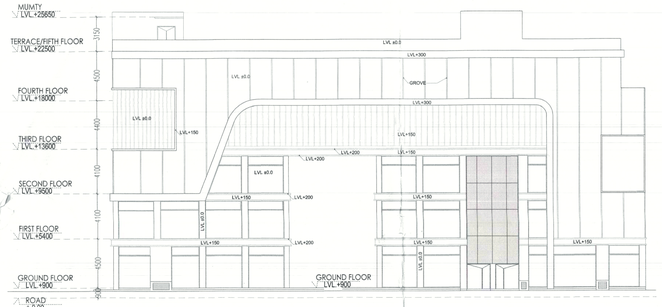

ELEVATION - A

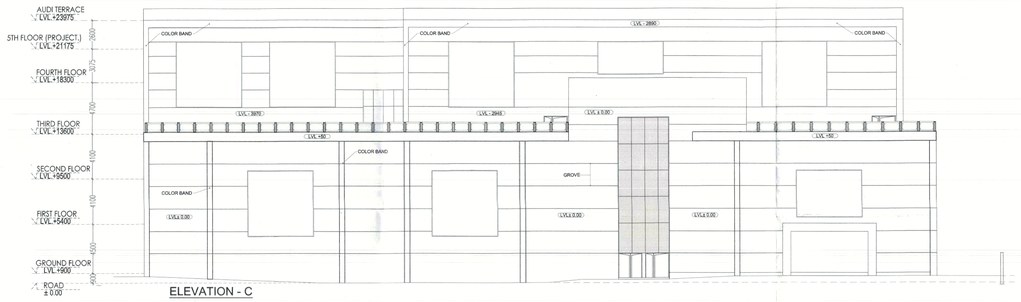

ELEVATION - C

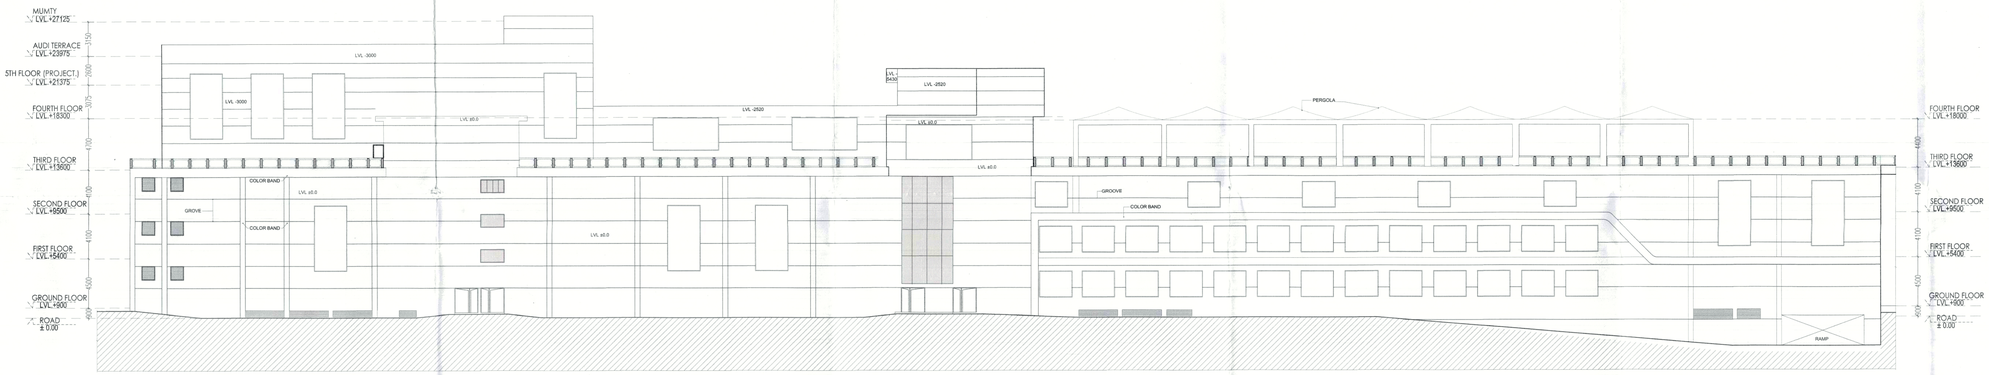

ELEVATION - B

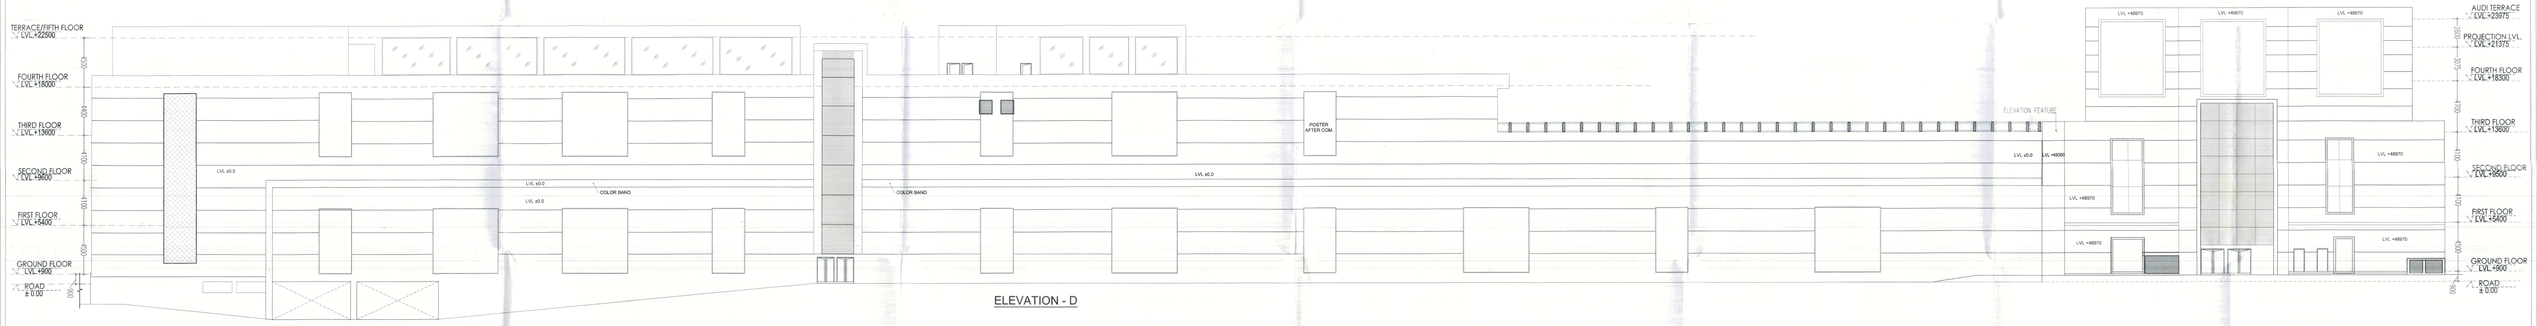

ELEVATION - D

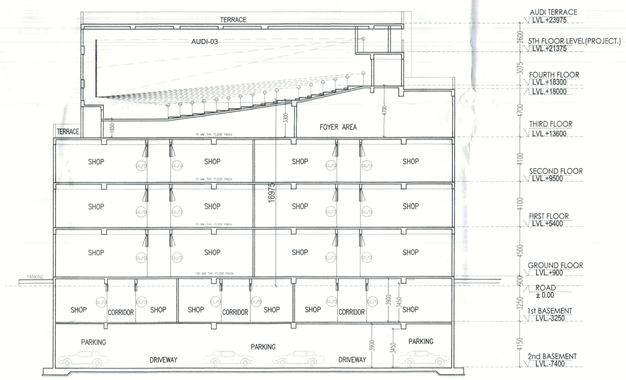

SECTION - 1-1

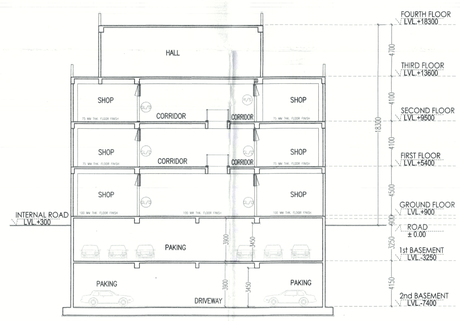

SECTION - 2-2

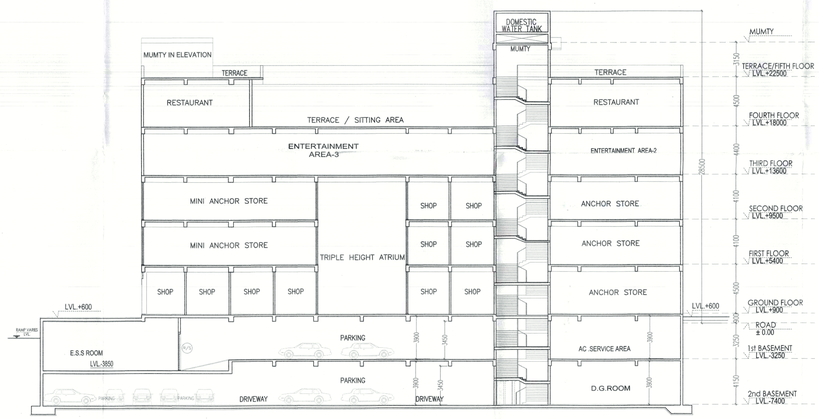

SECTION - 3-3

This is a "PROVISIONAL BUILDING PLAN" approved only for the purpose of inviting objections from the general public

S.T.P.(HQ) Member Secretary B.P.A.C. | S.T.P.(O) Member B.P.A.C. | CTP (Hr.) Chairman B.P.A.C.

DTP(HQ) | ATP(HQ) | Rajesh Dutt EO(HQ)

AD | PA | ATP

JDA(T) MEMBER BPAC

TO BE READ WITH THE BPA NO: DATED :

NOTES

1. ALL BUILDING WILL BE MECHANICALLY VENTILATED WITH 100% POWER BACKUP.
2. THIS BUILDING WILL BE SPRINKLED AS PER NBC NORMS.
3. HANDICAP RAMP WITH RAILING

For MANISH BUILDWELL PVT. LTD. Director

OWNER'S SIGN

GIAN P. MATHUR ARCHITECT B. Arch., M.A., LIA CA No. 8175769

ARCHITECT'S SIGN

PROJECT:-

REVISED BUILDING PLAN OF COMMERCIAL COLONY FOR THE AREA MEASURING 3.725 ACRES (LICENCE NO.28 DATED 24.06.2009) IN THE REVENUE ESTATE OF VILLAGE-MEWKA, SECTOR 91 , GURGAON, BEING DEVELOPED BY M/S MANISH BUILDWELL PVT. LTD.

TITLE

ELEVATION & SECTION

DRG.NO.-10

THIS DRAWING IS THE PROPERTY OF GIAN.P.MATHUR & ASSO.(P) LTD AND SHALL NOT BE USED,COPIED OR REPRODUCED WITHOUT THIER WRITTEN PERMISSION

GIAN P. MATHUR AND ASSOCIATES (P) LTD.
C - 55, East Of Kailash, New Delhi-110065
T : 46599599 : F 46599512
E : info@gpmindia.com I W : www.gpmindia.com

DEALT	R.S.	SCALE 1:200	DATE:- 18-SEPT.-2025	REV-0
CHKD	A.S.			